PLAT OF LAND
FOR
WALLACE KNOWLES
IN
SEABROOK, N.H.

SCALE 1" = 50' JAN. 1972
PARKER SURVEY ASSOC., INC.
SEABROOK, N. H.

THE STATE OF NEW HAMPSHIRE REGISTERED LAND SURVEYOR
RICHARD K. PARKER, Jr. No. 8

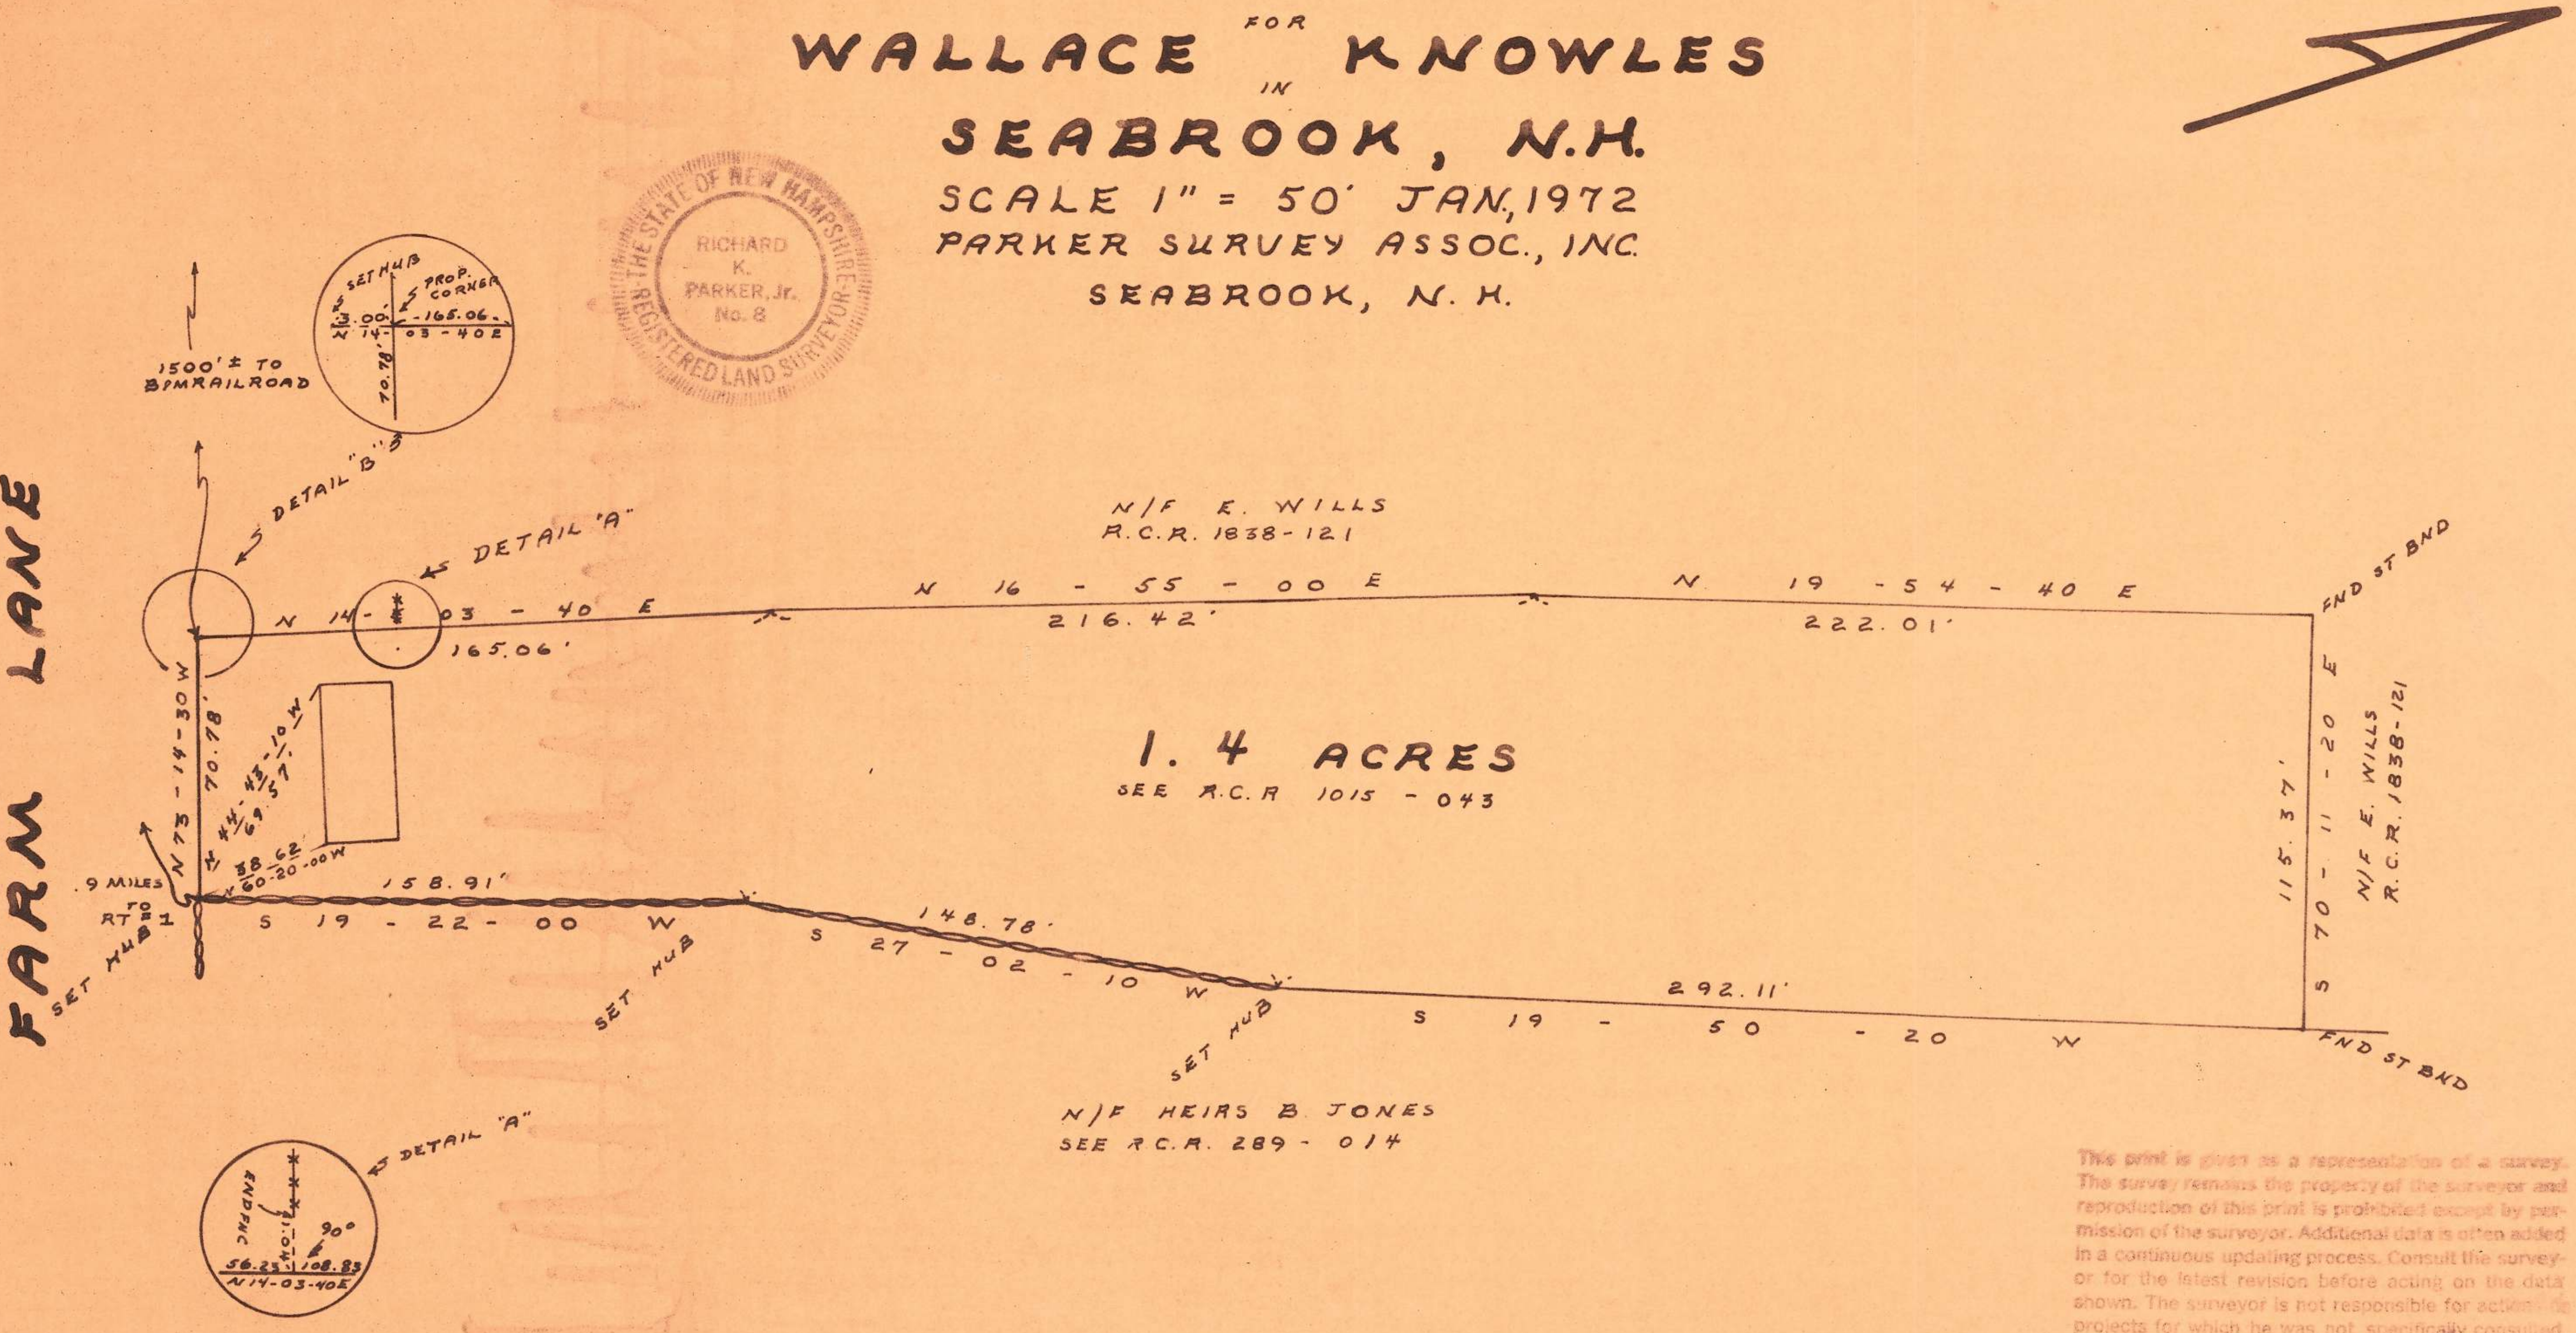
1500' ± TO
B&M RAILROAD
SET HUB
PROP. CORNER
3.00'
165.06
N 14-03-40 E
70.78'
DETAIL "B"
DETAIL "A"
N/F E. WILLS
R.C.R. 1838-121
N 14-03-40 E
165.06'
N 16-55-00 E
216.42'
N 19-54-40 E
222.01'
FND ST BND
FARM LANE
N 73-14-30 W
70.78'
N 44-43-10 W
69.57'
N 60-20-00 W
38.62
.9 MILES TO RT # 1
SET HUB
1.4 ACRES
SEE R.C.R 1015-043
158.91'
S 19-22-00 W
SET HUB
148.78'
S 27-02-10 W
SET HUB
292.11'
S 19-50-20 W
FND ST BND
S 70-11-20 E
115.37'
N/F E. WILLS
R.C.R. 1838-121
N/F HEIRS B. JONES
SEE R.C.R. 289-014
DETAIL "A"
END FNC
40.0'
90°
56.25
108.83
N 14-03-40 E

This print is given as a representation of a survey. The survey remains the property of the surveyor and reproduction of this print is prohibited except by permission of the surveyor. Additional data is often added in a continuous updating process. Consult the surveyor for the latest revision before acting on the data shown. The surveyor is not responsible for actions or projects for which he was not specifically consulted and is not responsible for actions or projects entered by any person except the one for whom this print was prepared.

795A

795 A

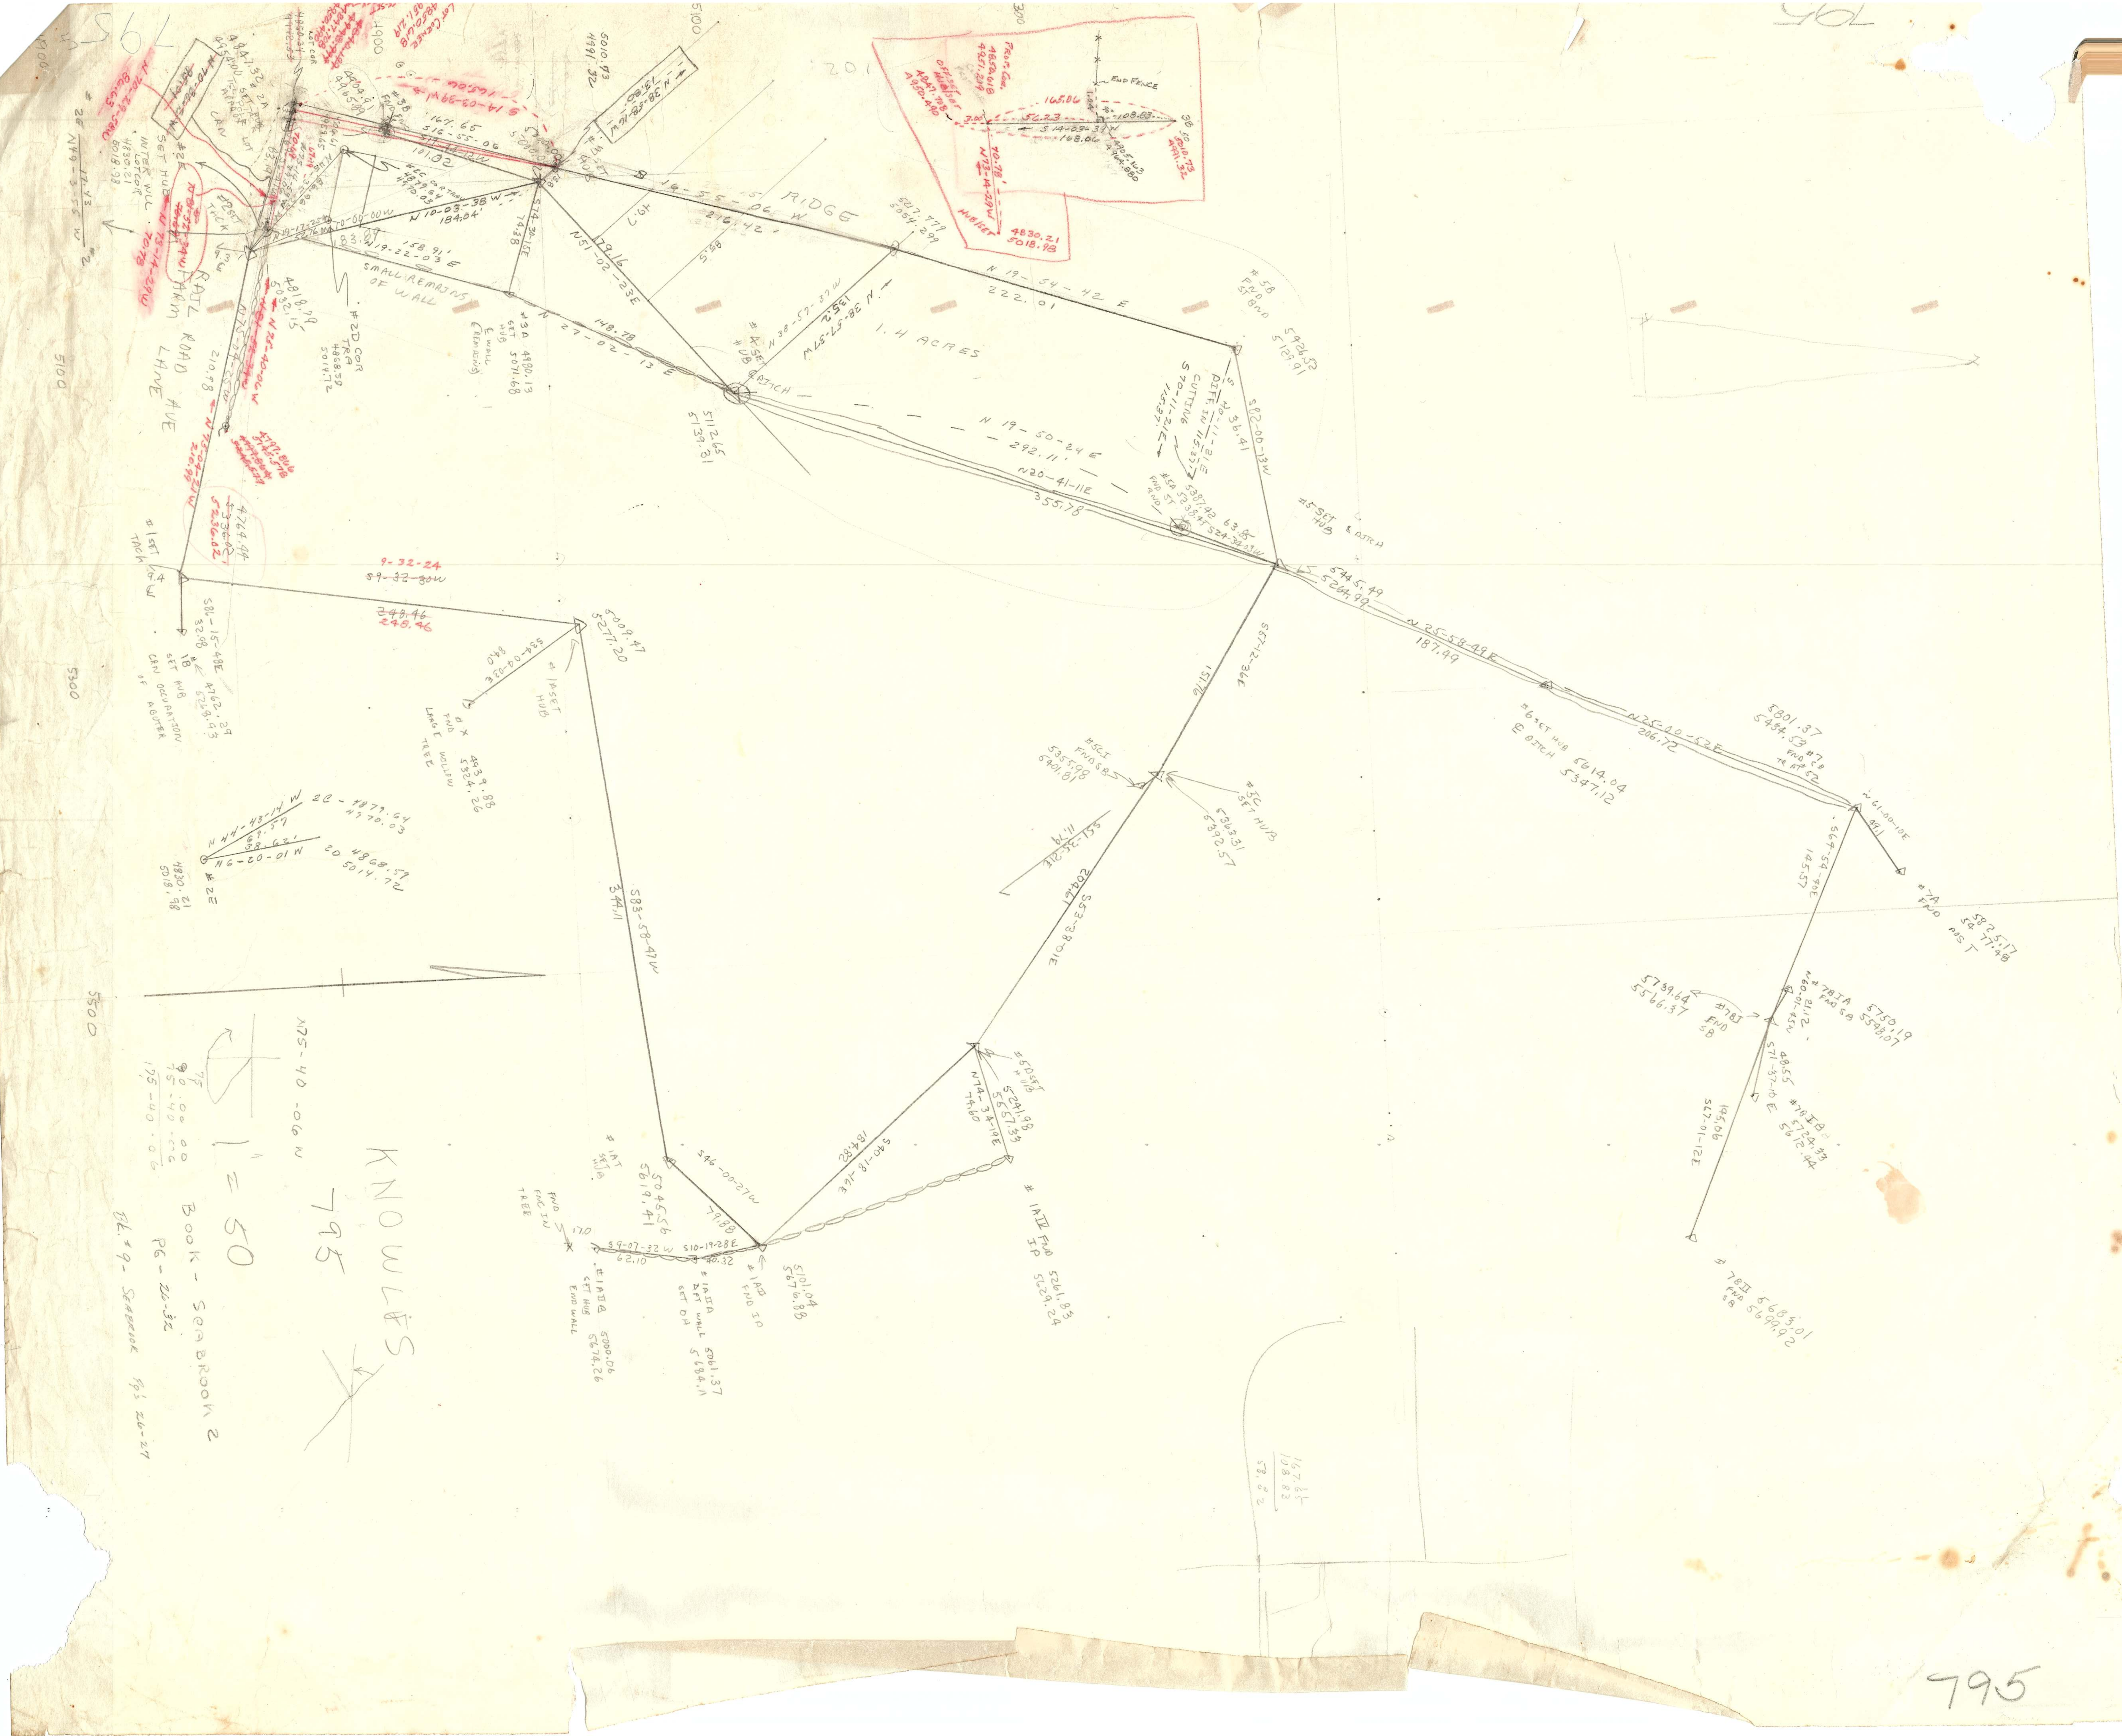
KNOWLES
795
1" = 50
BOOK - SEABROOK 2
PG - 26-32
BK. #9 - SEABROOK PGS 26-27
N75-40-06 W
75
90.00 00
75-40-06
175-40-06
RIDGE
S 19-55-06 W
216.42
N 19-54-42 E
222.01
1.4 ACRES
N 19-50-24 E
292.11
N20-41-11E
355.78
N 25-58-49 E
187.49
N25-00-53E
206.72
S 10-23-38 W
184.04
N19-22-03 E
158.91
SMALL REMAINS OF WALL
N 27-02-13 E
148.78
N51-02-23E
#4 SET DH
DITCH
5112.65
5739.81
N 38-57-30 W
RAIL ROAD
FARM LANE AVE
210.98
#1 SET TACK
S86-15-48E
32.88
18' SET HUB
CRN OCCUPATION OF ABUTTER
9-32-24
~~S9-32-30W~~
248.46
5009.47
5277.20
#1A SET HUB
S83-58-47W
344.11
S24-03-53E
84.0
#2 FND LARGE HOLLOW TREE
4939.88
5324.26
N 44-43-14 W
2C 4879.64
4970.03
N6-20-01 W
2D 4868.57
5014.72
#2E
4830.21
5018.98
#1AT SET HUB
5045.56
5619.41
S46-00-27W
79.88
S40-18-19E
FND FNC IN TREE
17.0
S9-07-32 W
62.10
S10-19-28E
40.32
#1AIIB SET HUB END WALL
5000.06
5674.26
#1AIIA DPT WALL SET DH
5061.37
5684.11
#1AII FND IP
5101.04
5676.88
#1AIII FND IP
5261.83
5629.24
#5D SET HUB
N74-34-19E
74.60
5241.98
5657.39
S53-28-01E
#5C1 FND SB
5355.98
5401.81
#5C SET HUB
5363.31
5392.57
S57-12-26E
151.16
#5 SET HUB & DITCH
5445.49
5264.79
#5B FND SB
S82-00-13W
#6 SET HUB & DITCH
5614.04
5347.12
5801.37
5434.53
#7 FND SB
N 61-00-10E
#7A FND POST
5825.17
5477.48
S64-54-49E
145.57
#7B FND SB
5739.64
5566.37
#7BIA FND SA
5750.19
5598.07
S71-37-10E
98.55
#7BIB
5724.83
5612.84
S27-01-12E
195.06
#7BII FND SB
6683.01
5690.92
165.06
56.23
S 14-02-34 W
108.83
END FENCE
4830.21
5018.98
4991.32
5010.93
167.65
S16-55-06
101.02
5100
5300
5500
4900
795